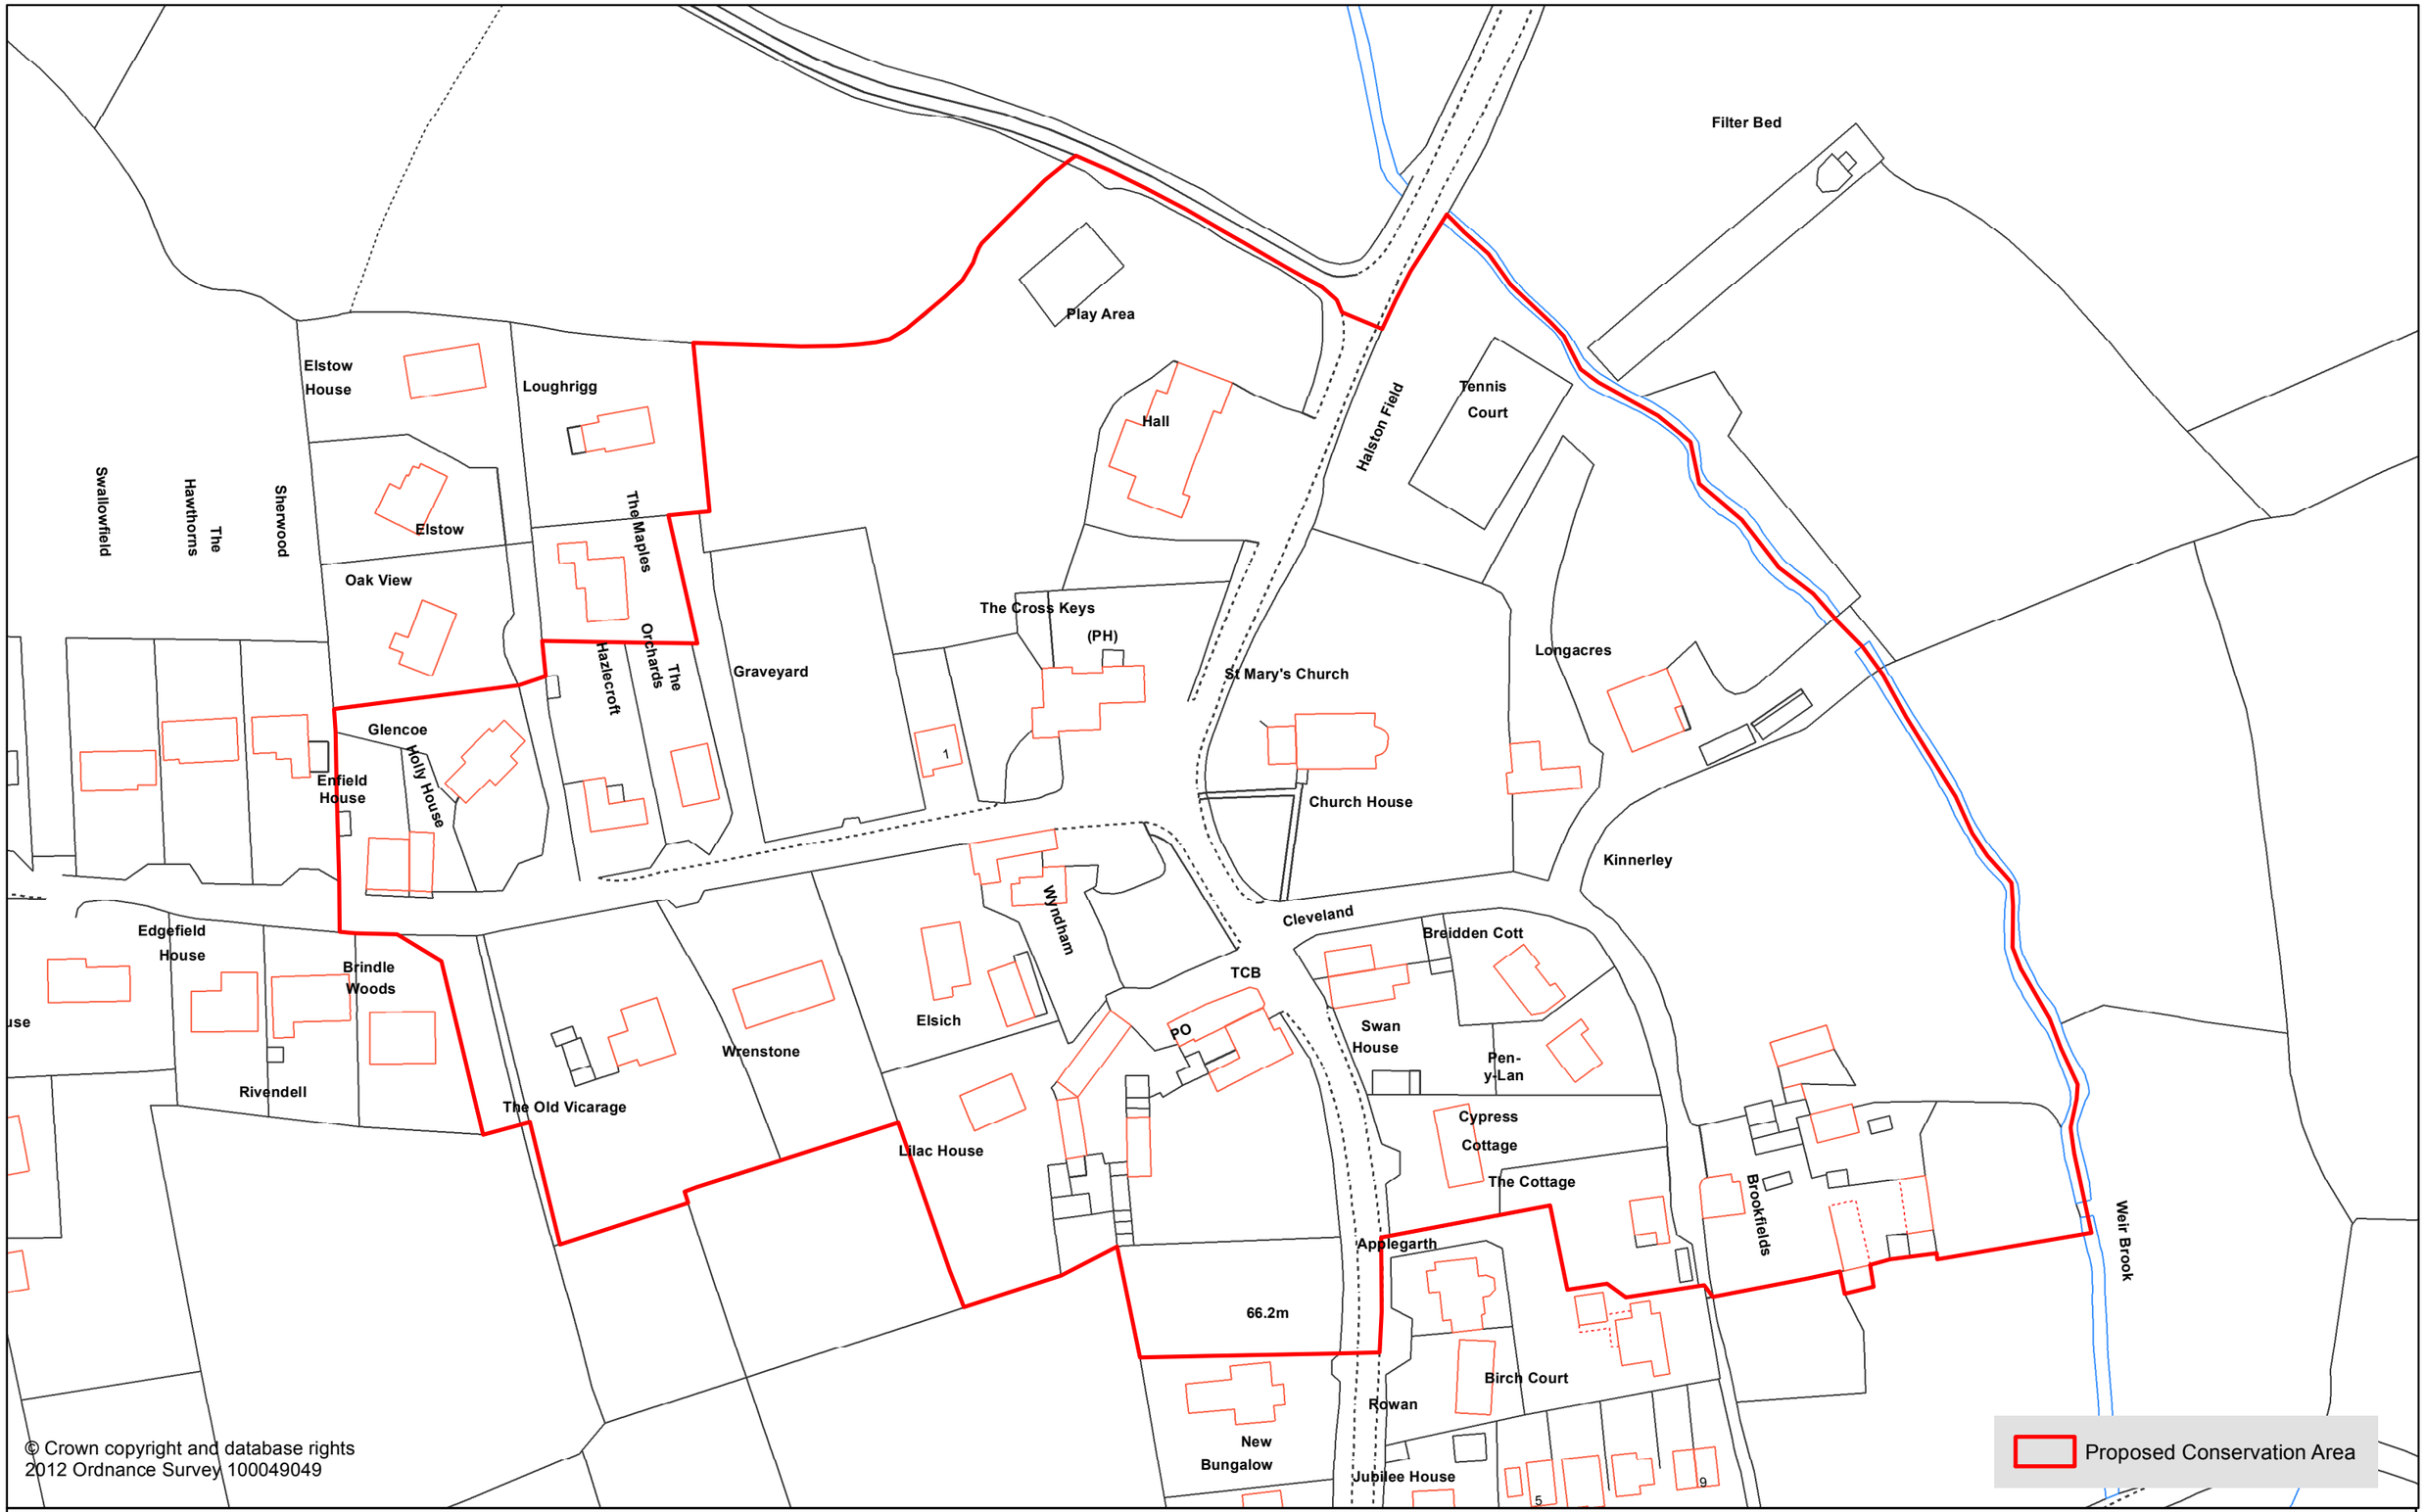

© Crown copyright and database rights
2012 Ordnance Survey 100049049

Shropshire Council
Historic Environment Team
The Shirehall, Abbey Foregate
Shrewsbury, Shropshire, SY2 6ND

Kinnerley: Proposed Conservation Area

1:1,250

0 40 80 m