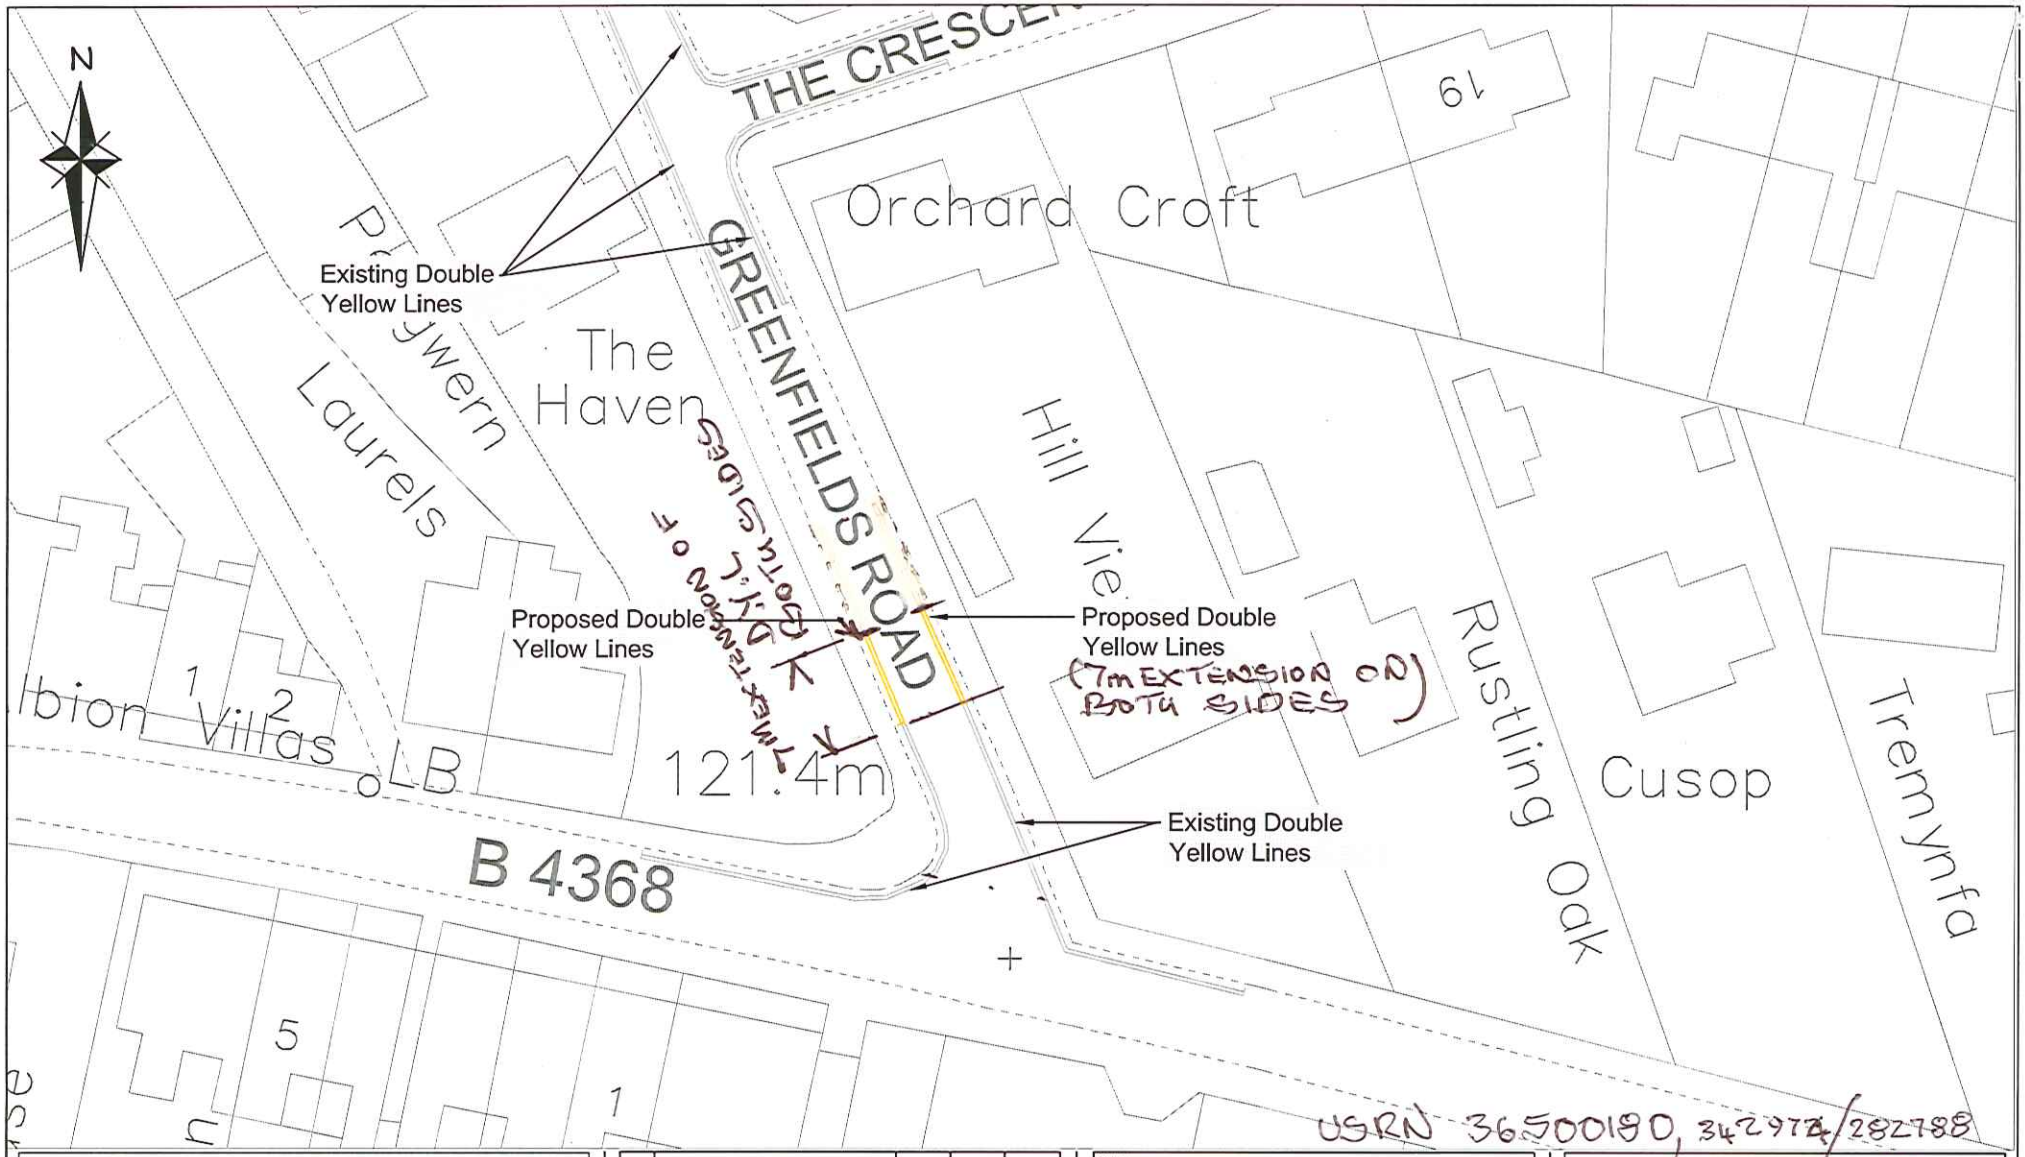

© Mouchel Limited - No Reproductions Without Authority

Do not scale - Use only figured dimensions

The contractor is to check all dimensions on site and report any discrepancies to the Site Supervisor.

This drawing is to be read in conjunction with all other standard documentation.

Based upon the Ordnance Survey mapping with permission of the Controller of Her Majesty's Stationery Office © Crown Copyright. Unauthorised reproduction infringes Crown Copyright and may lead to prosecution or civil proceedings. Shropshire Council Licence No. 100049049, 2015.

Revision	Amendment	Originated by and date	Checked by and date	Approved by and date

Purpose: Preliminary — Draft ✓ / Issue

Drawn By:	Checked By:	Approved By:	Scale: (at A4 size)
P.Richardson 05.02.15	T.Jordan 05.02.15	P.Williams 05.02.15	1:500

Project: Craven Arms Maintenance

Drawing Title: Proposed extension of double yellow lines Greenfields Road, Craven Arms

Drawing Number: 1063783-142-001 — Revision: -

mouchel
building great relationships
2nd Floor, Shirehall, Abbey Foregate, Shrewsbury, Shropshire, SY2 6ND
Tel: 01743 276300 Fax: 01743 276301
Web Site: www.mouchel.com

Client: Shropshire Council

C:\Users\ptrichar\Desktop\TRO Plans.dwg

Scoping Req 347526