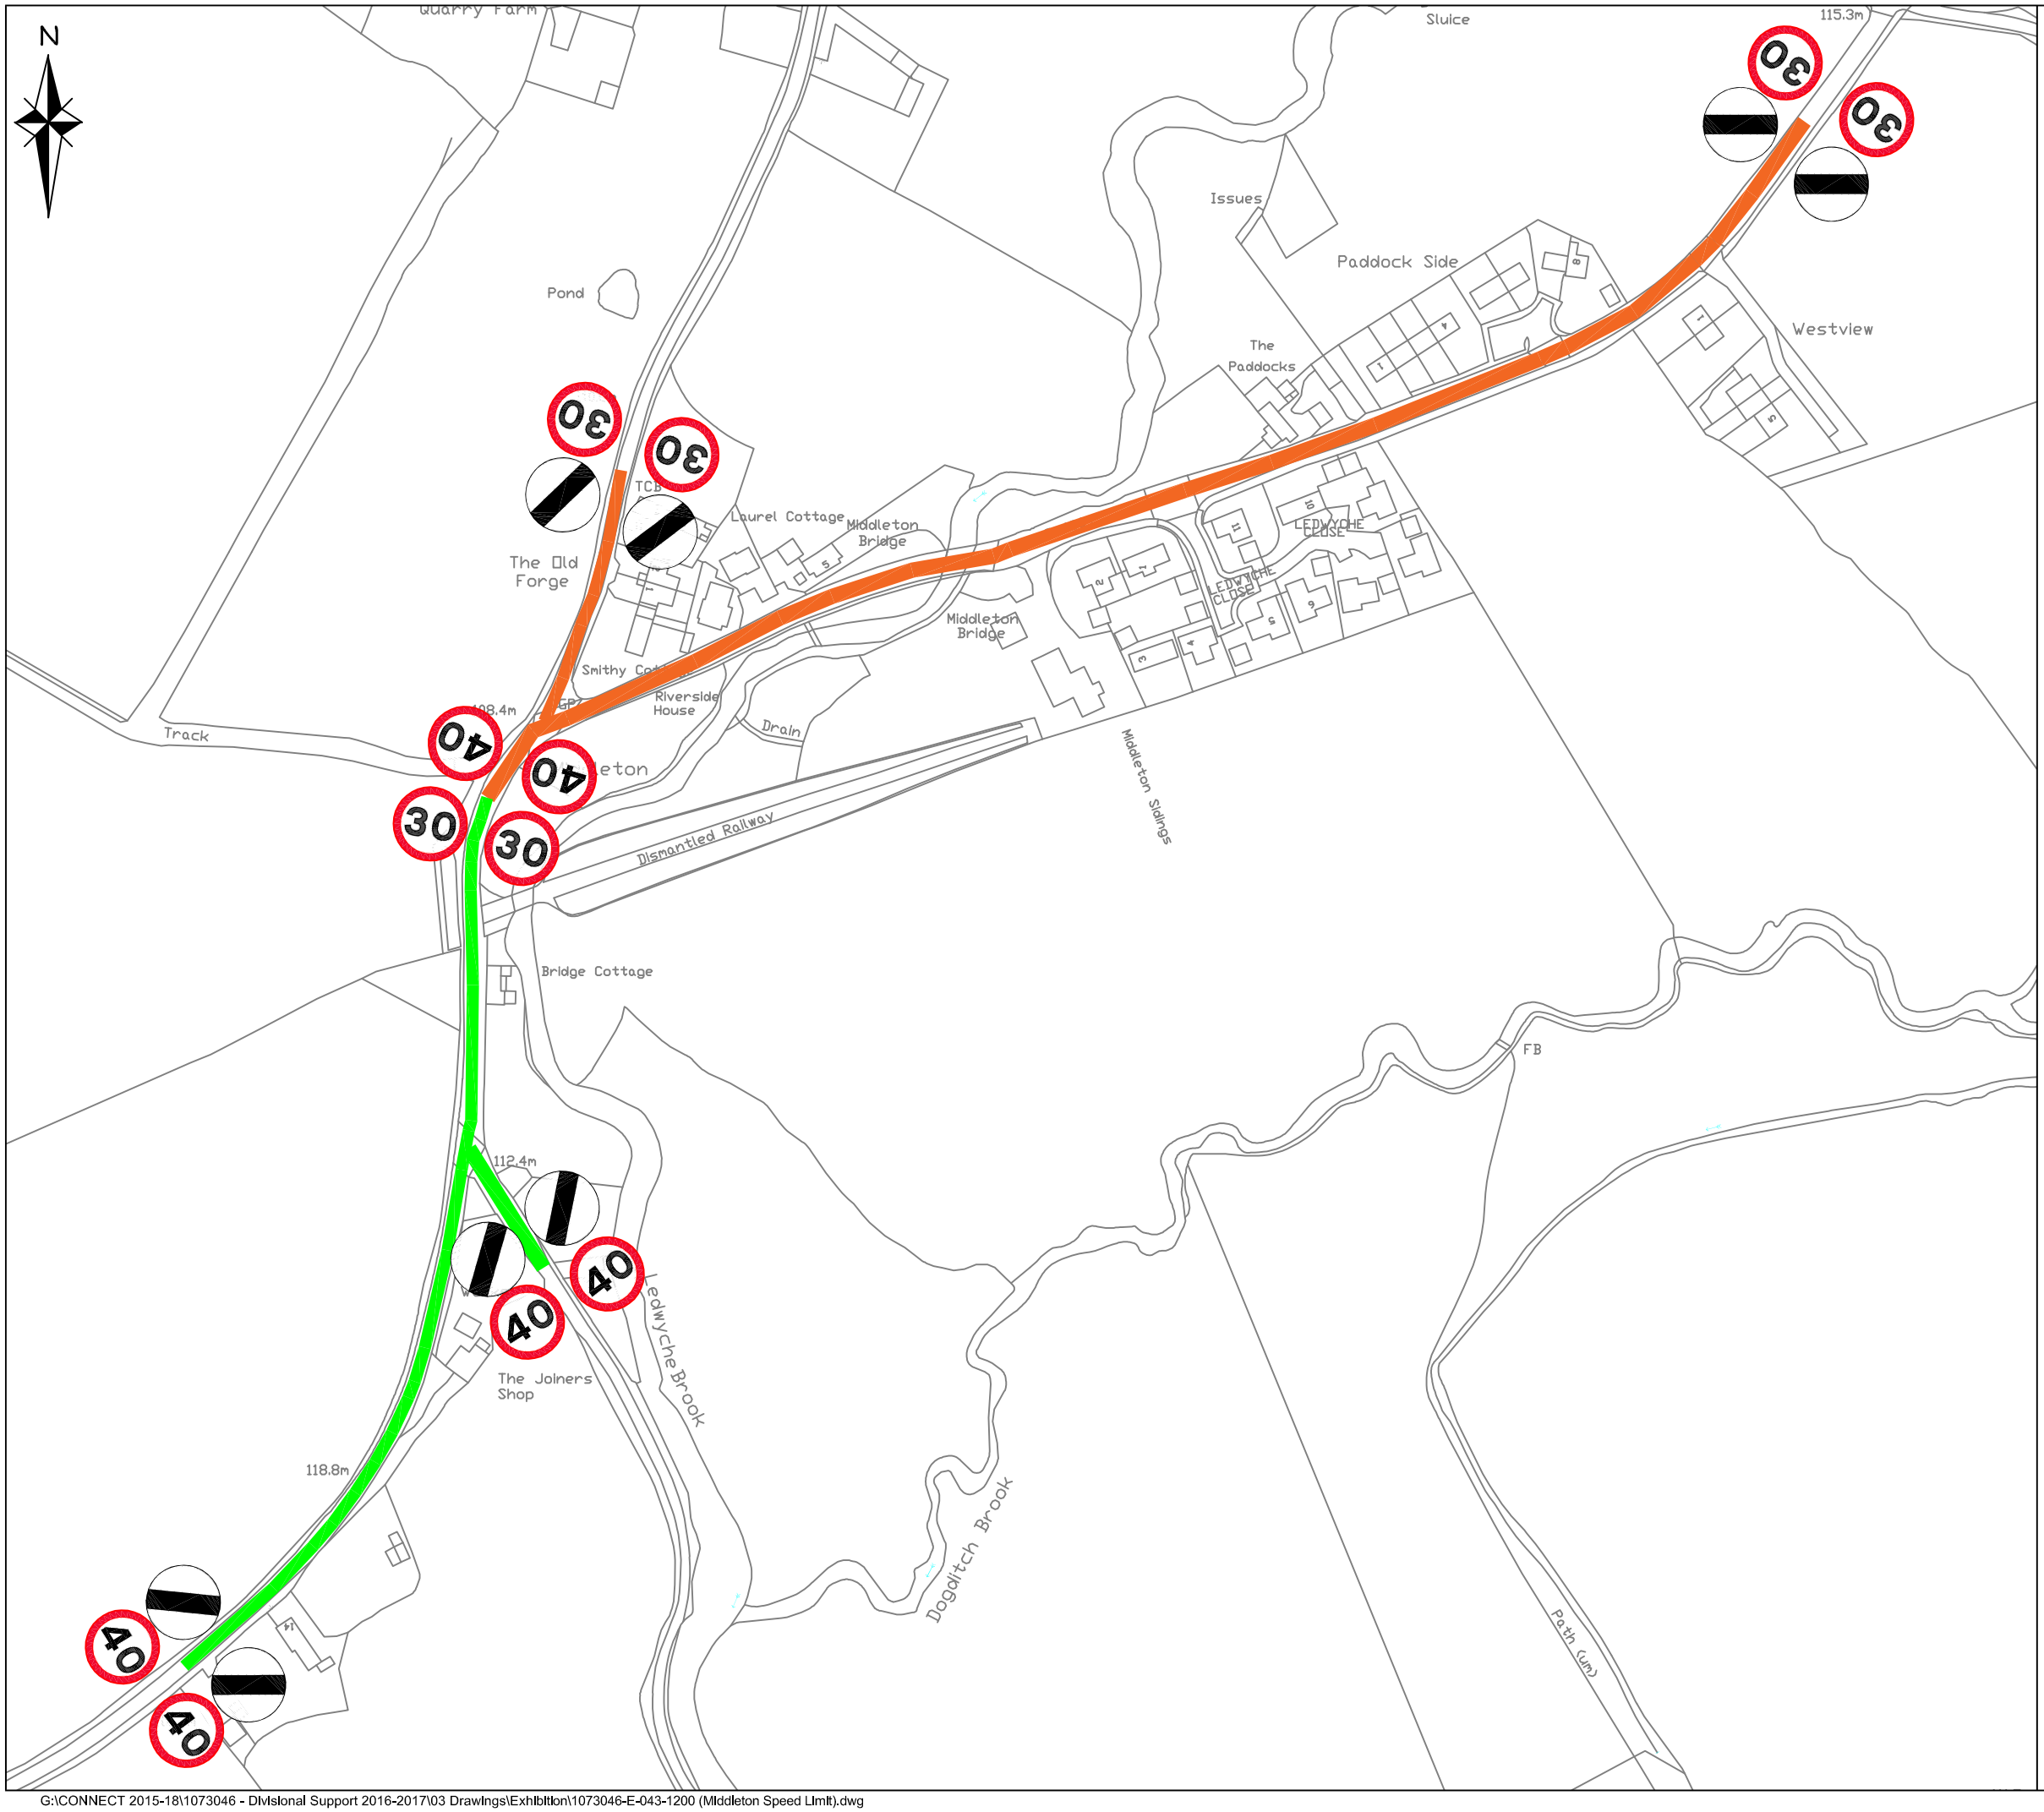

(C) Shropshire Council - No Reproduction Without Authority

Do not scale - Use only figured dimensions

The contractor is to check all dimensions on site and report any discrepancies to the Site Supervisor.

This drawing is to be read in conjunction with all other standard documentation.

Based upon the Ordnance Survey mapping with permission of the Controller of Her Majesty's Stationery Office © Crown Copyright. Unauthorised reproduction infringes Crown Copyright and may lead to prosecution or civil proceedings. Shropshire Council Licence No. 100049049, 2017.

Key

Proposed 30 mph speed limit.

Proposed 40 mph speed limit.

Revision	Amendment	Originated by and date	Checked by and date	Approved by and date

Client: Shropshire Council

Project: B4364 - Middleton Speed Limit

Drawing Title: Proposed Revision To Existing Speed Limit

Drawn By:	Checked By:	Approved By:	Scale: (at A3 size)
P Davey 17/05/2017			1:2000

Purpose: Exhibition — Draft ✓ / Issue

Drawing Number: 1073046-E-043-1200 — Revision: -

G:\CONNECT 2015-18\1073046 - Divisional Support 2016-2017\03 Drawings\Exhibition\1073046-E-043-1200 (Middleton Speed Limit).dwg