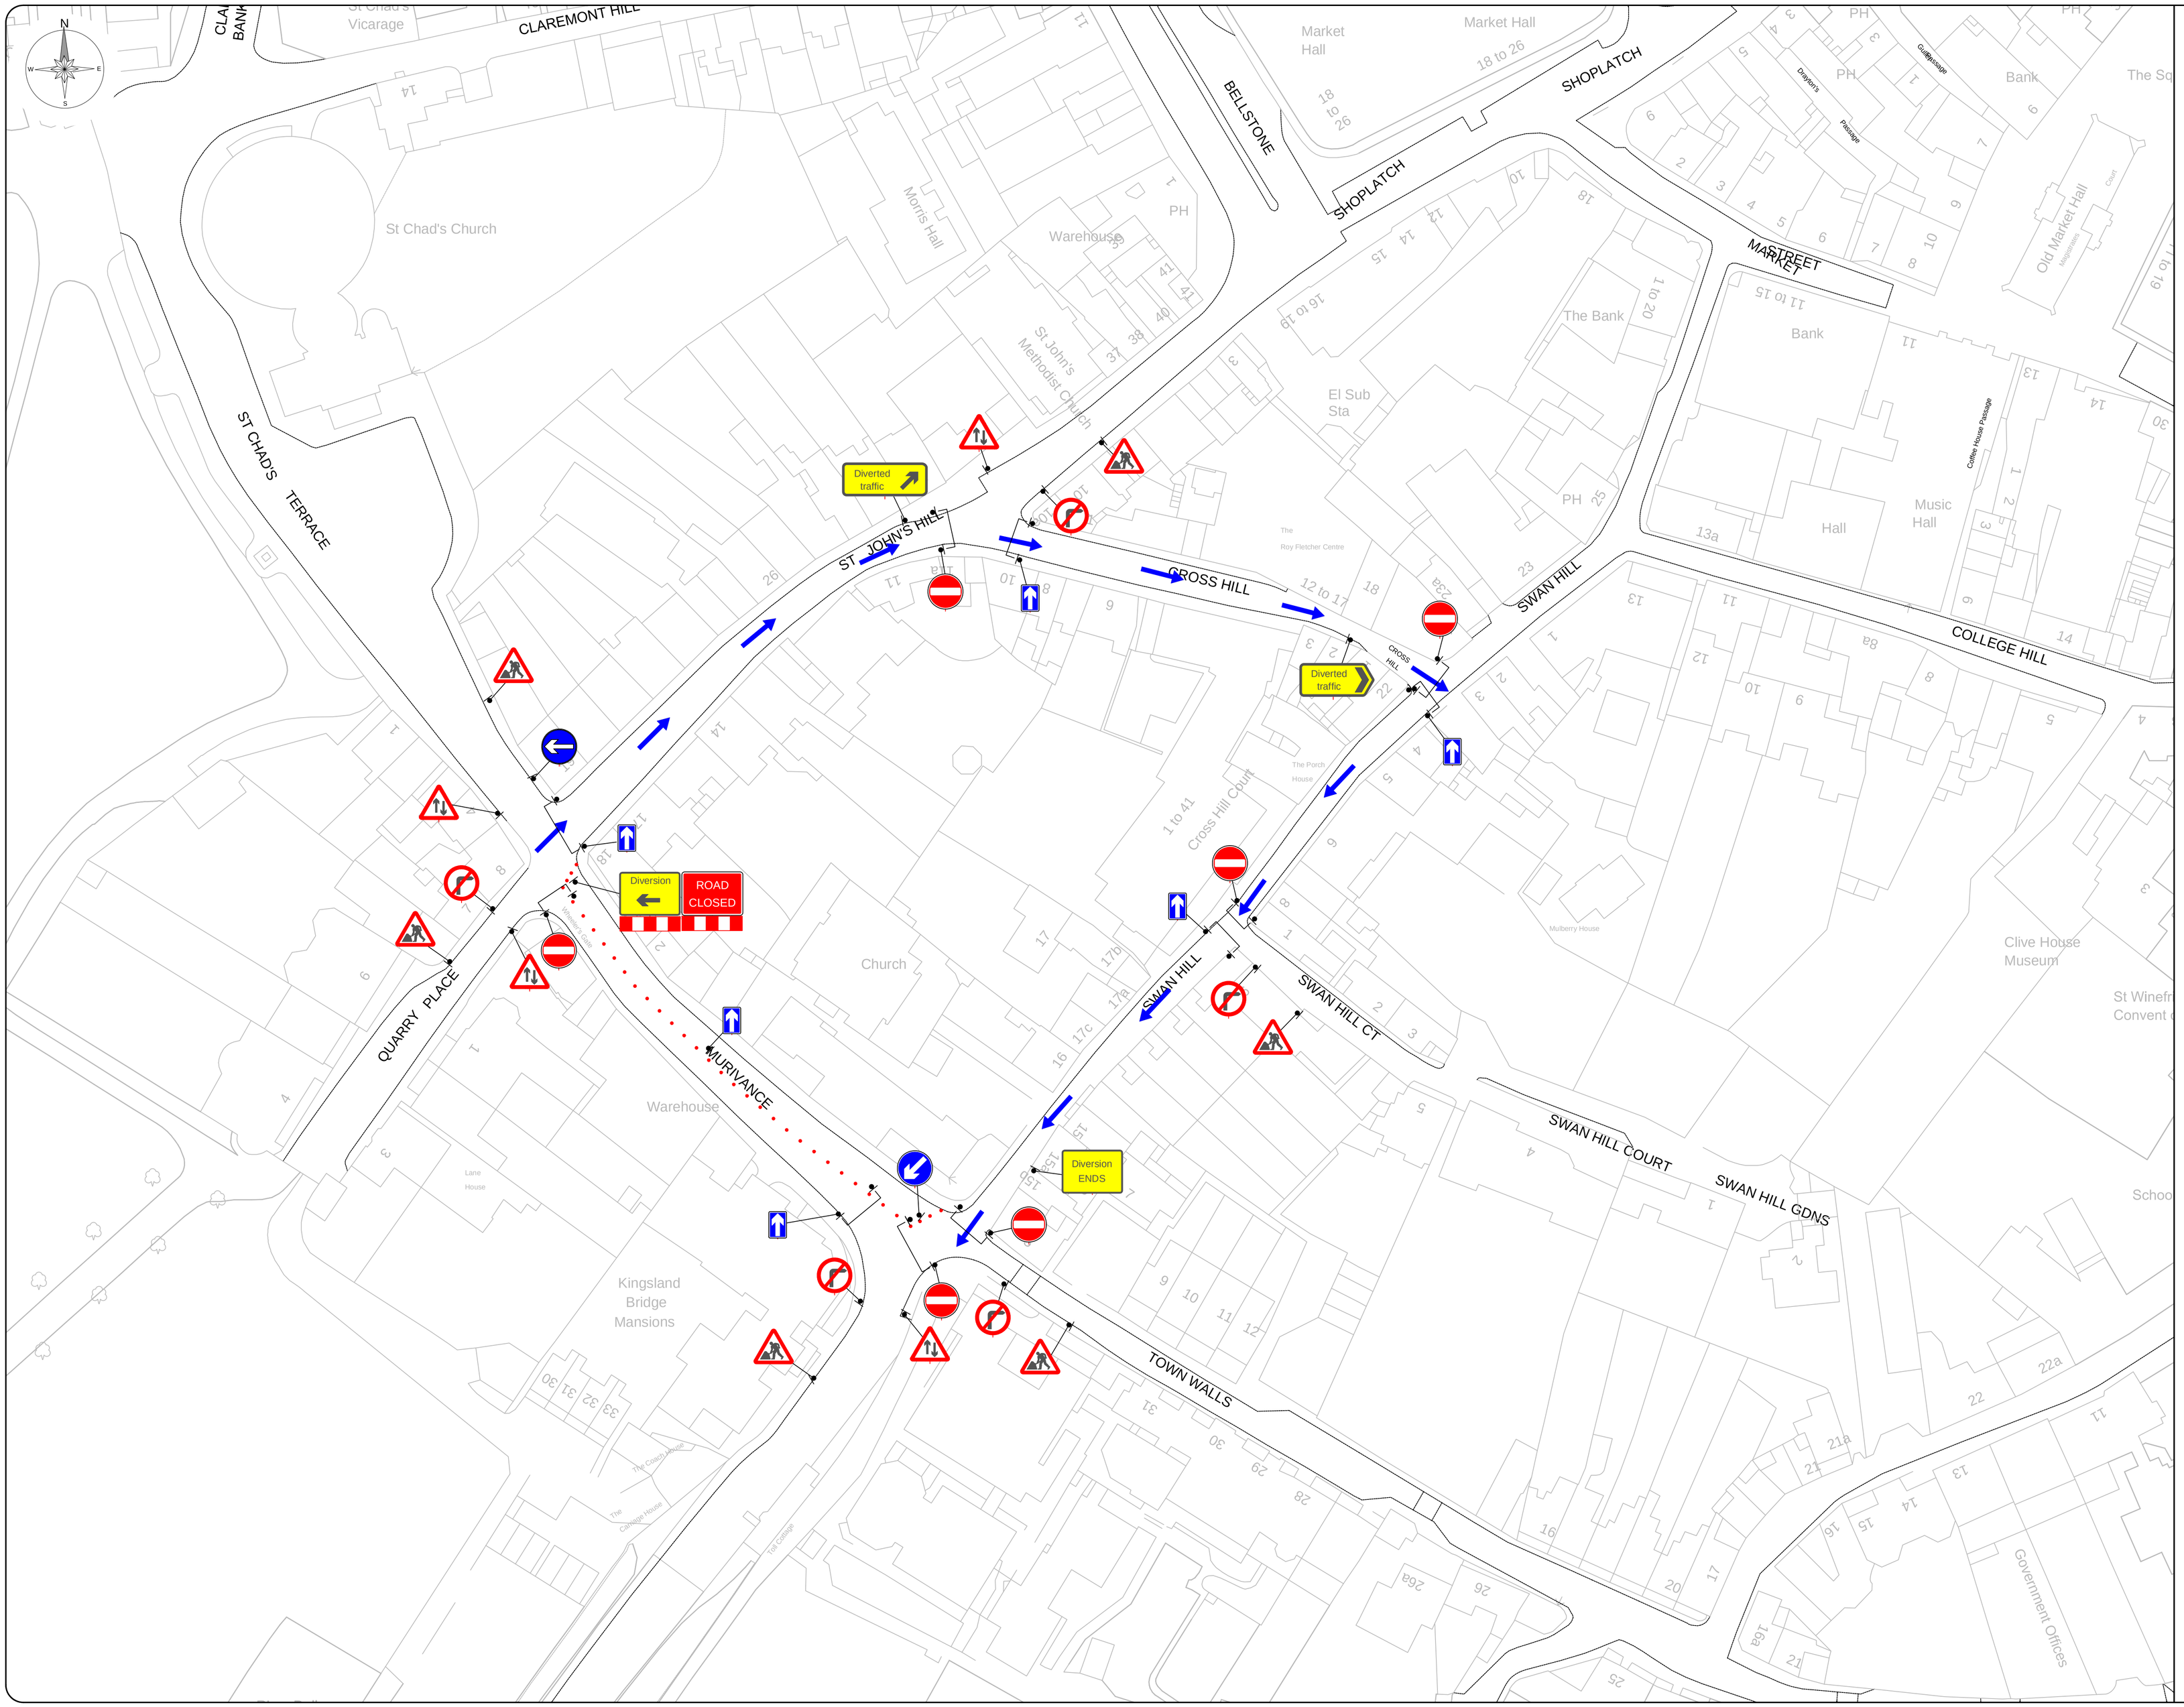

Key:			
	Line of Works		Temporary Traffic Signal
	Works Area		Stop & Go Board
	Road Closure		Permanent Traffic Signal
	Diversion Route		Temporary Ped Signal
	Cone		Existing Bus Stop
	Pedestrian Barrier		3.5T Van
	Temporary Sign		

Notes:	
Min width of sideways safety zone (S)	0.5m
Min length of longways clearance (L)	0.5m

Rev	Date	Comments	By	Chk

McPHILLIPS

Working in Partnership with

traffix

total traffic & event management solutions

Old Arden Brickworks | Bickenhill | Solihull |West Midlands | B92 0DY
t +44 (0)800 819 9001 | f +44 (0)1675 442507
info@traffix.com | www.traffix.com

Project title:
S.I.T.P - Town Walls

Drawing title:
Proposed One Way System
Town Walls
Shrewsbury
SY1 1TN

Date:	Scale:	Paper:
20/08/2018	1:500	A1
Drawn: BNH	Checked: MO	Approved: SA
Project Number: TFX MC1248	Drawing Number: 008	Revision: -

This drawing is copyright & the property of Traffix & must not be copied in whole or in part without their written permission. Copyright is reserved. © This drawing must not be scaled.
The Contractor is to report all discrepancies & errors to the Contract Manager prior to works commencing.